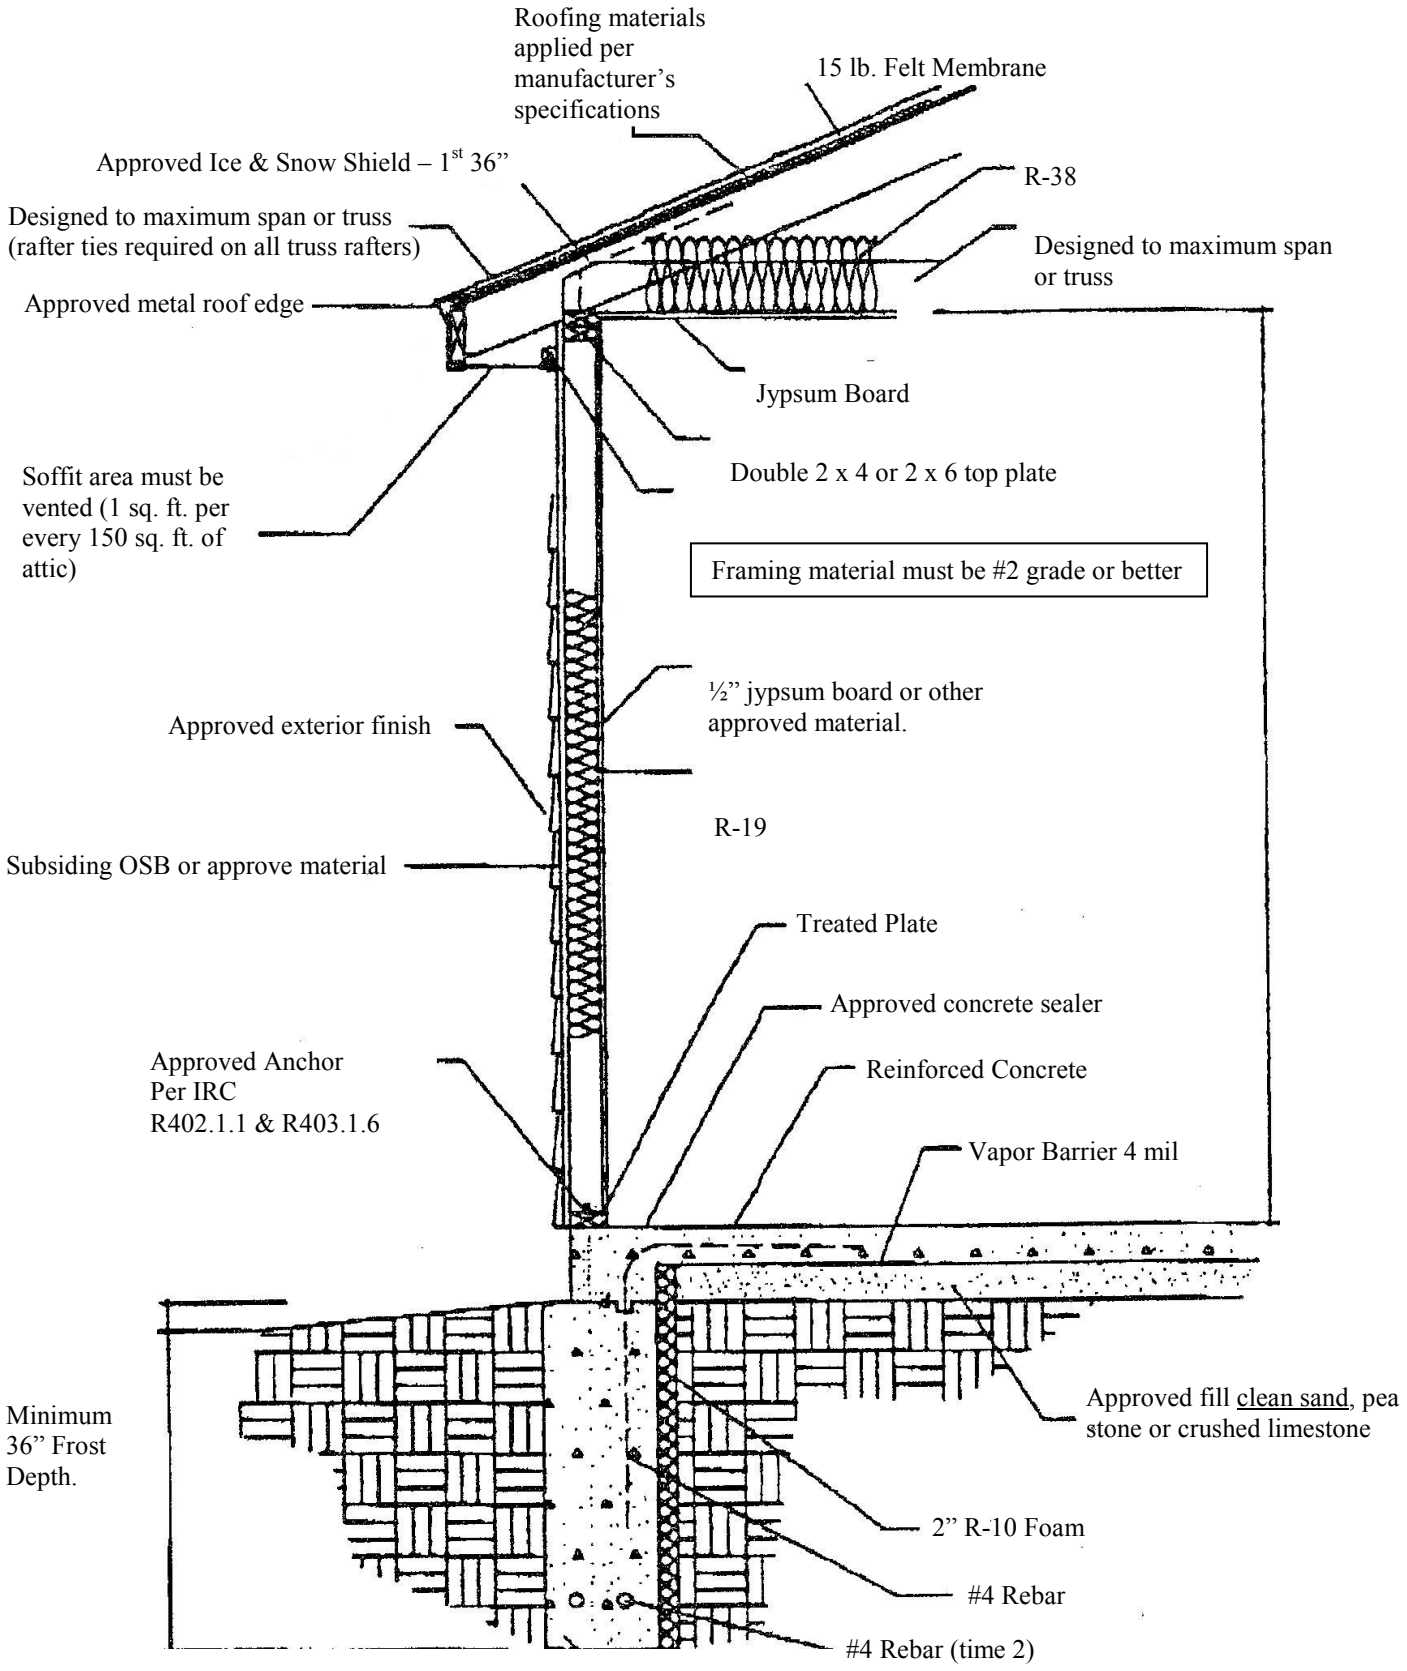Slab Foundation